Proposed Candia Police Department

Preliminary Building Layout #3a 8-10-21

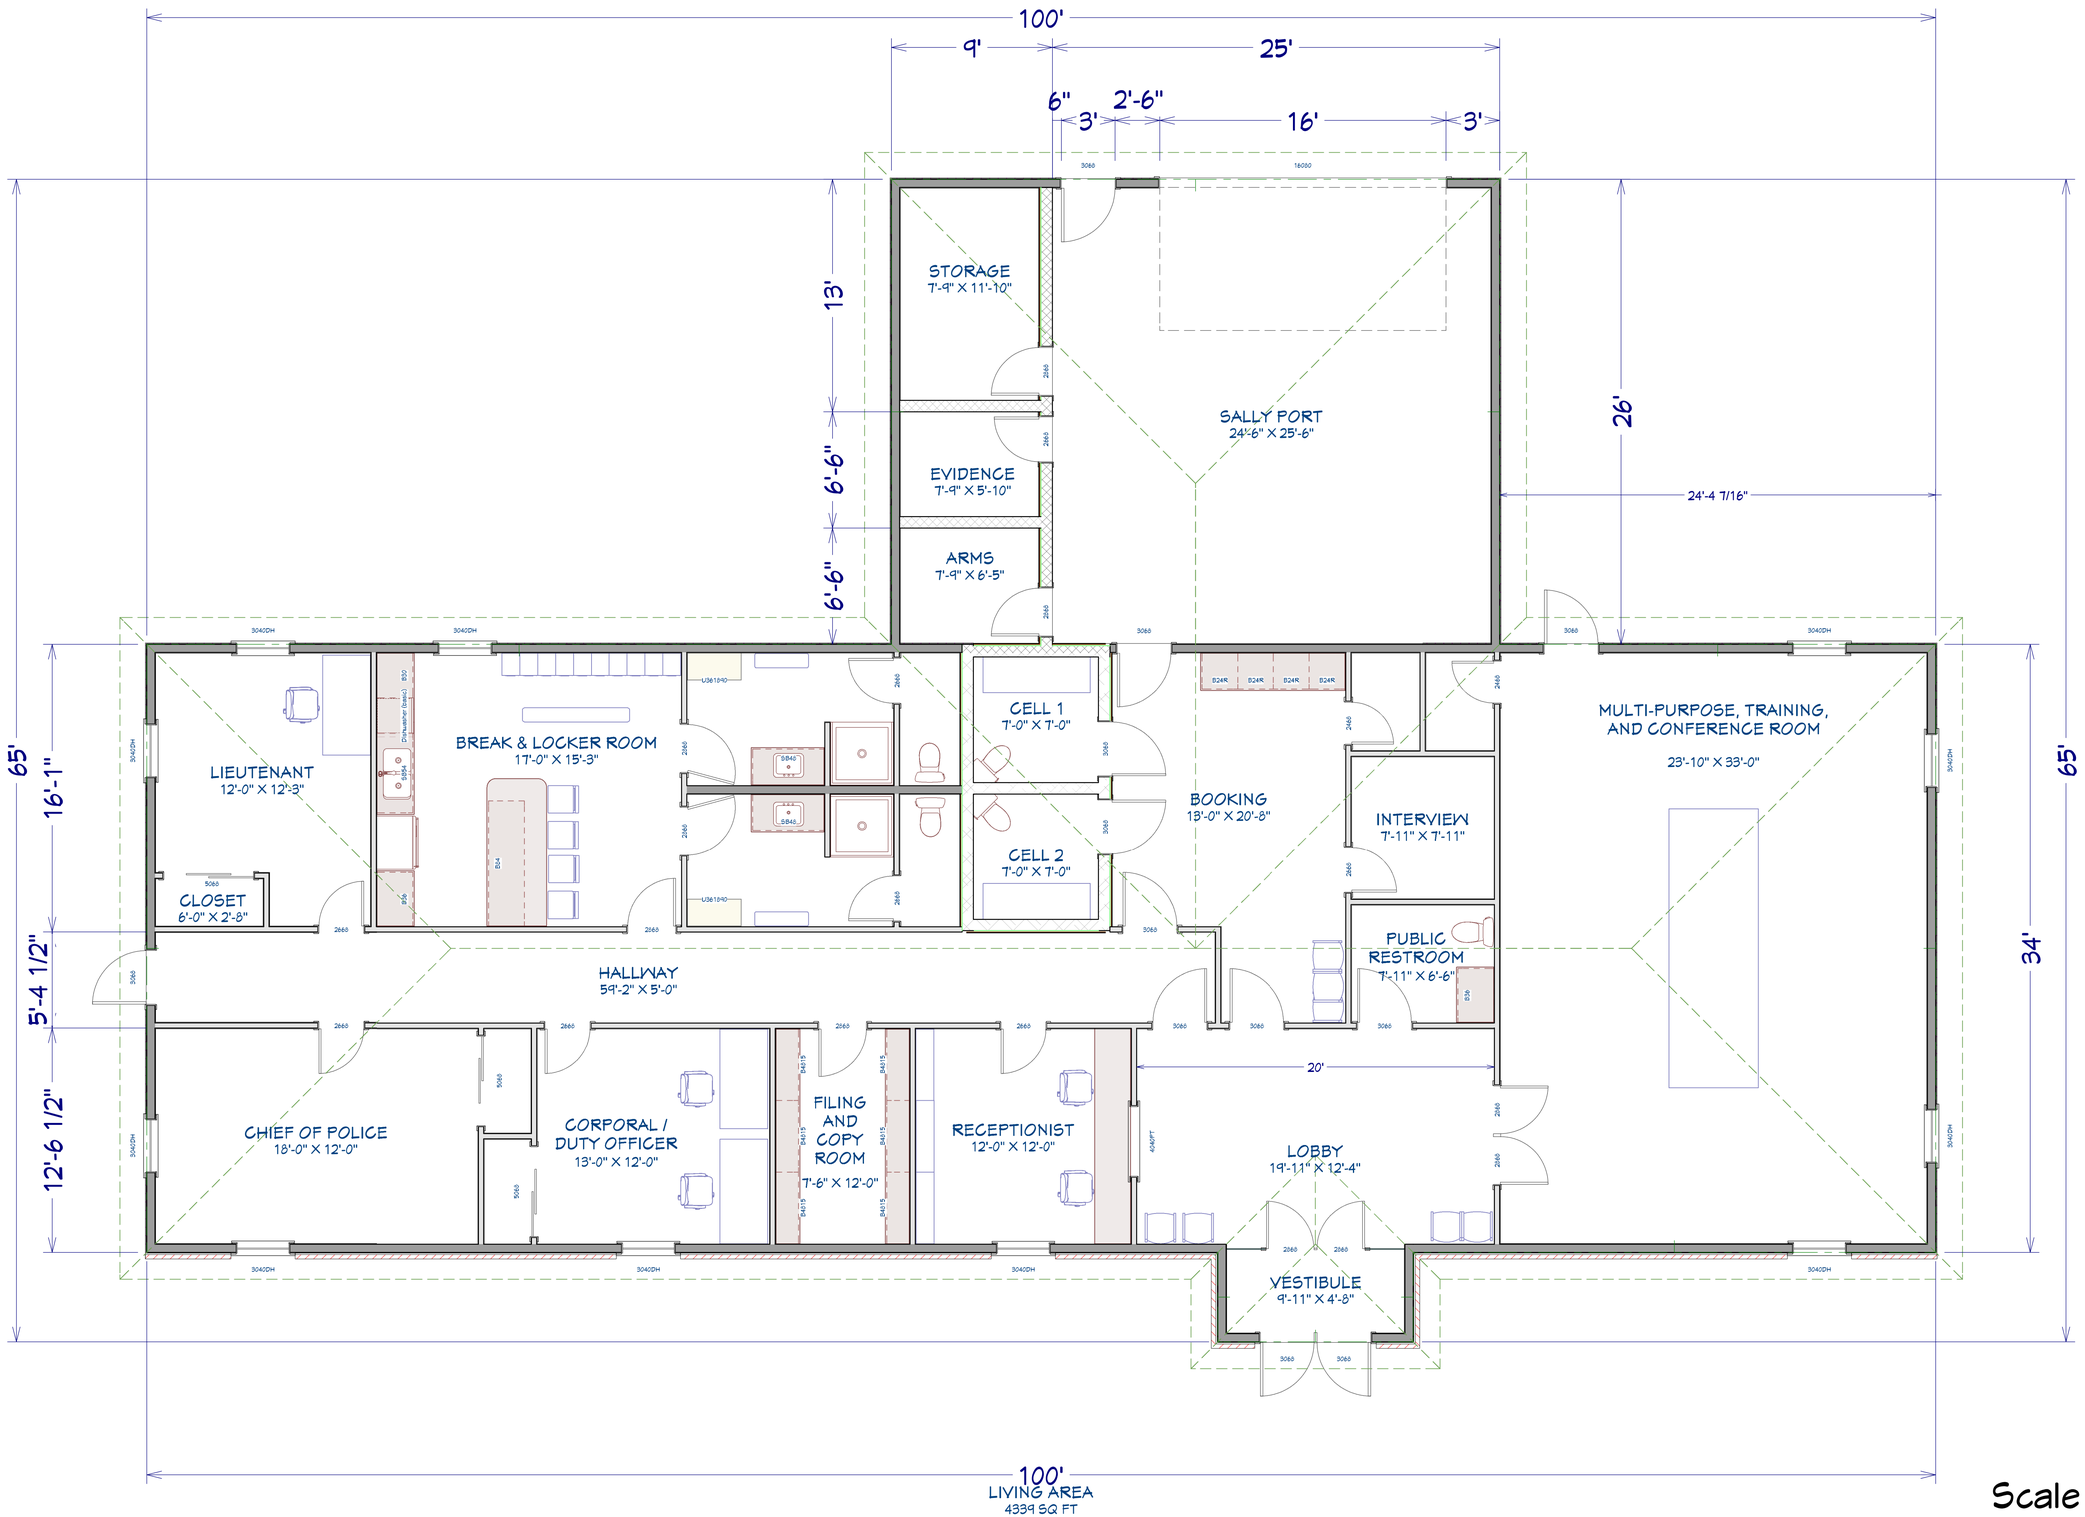


Scale 1/4" = 1'